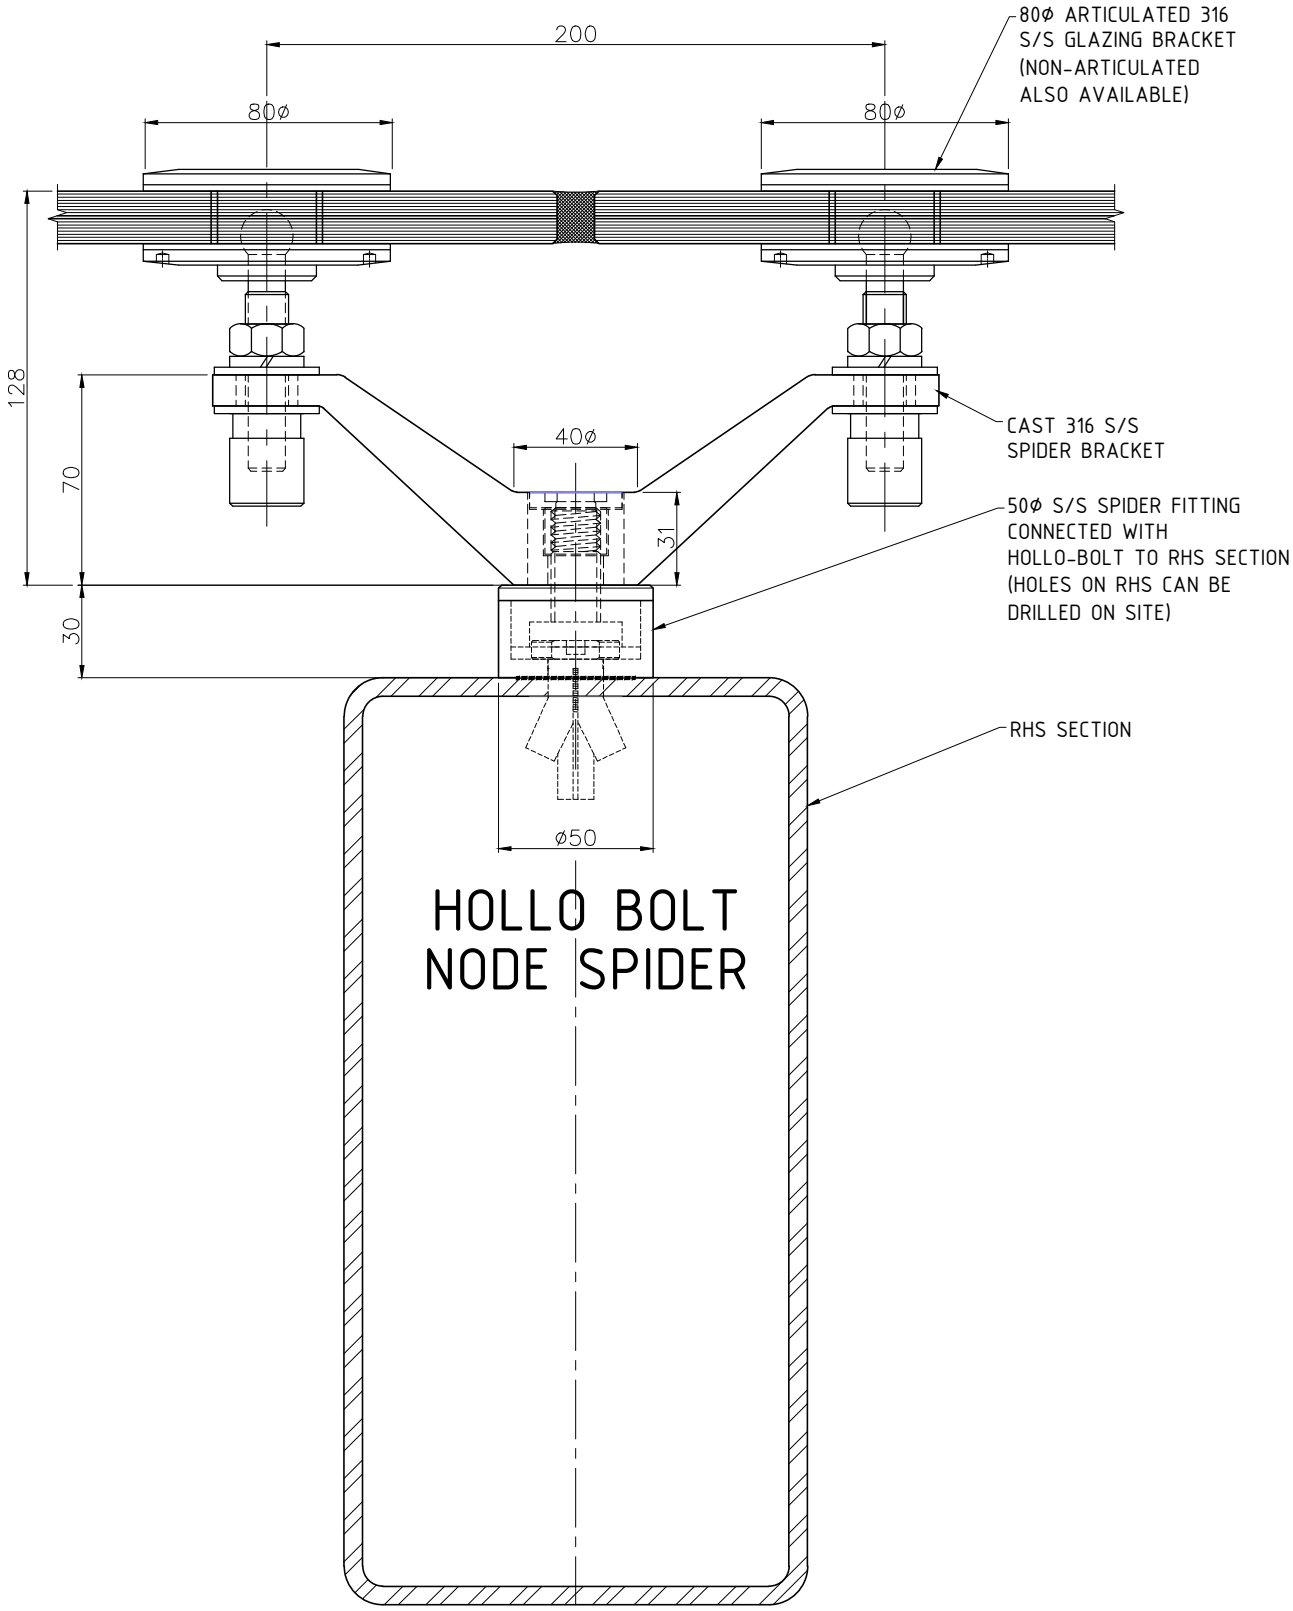

WoodsGlass
BUILDING GLAZING SOLUTIONS

SPIDER CONNECTION TO RHS MEMBER - OPTION 2

S:\Projects Office\Design office\Standard Detail Drawings\Canopy's\fittings options for spider.dwg