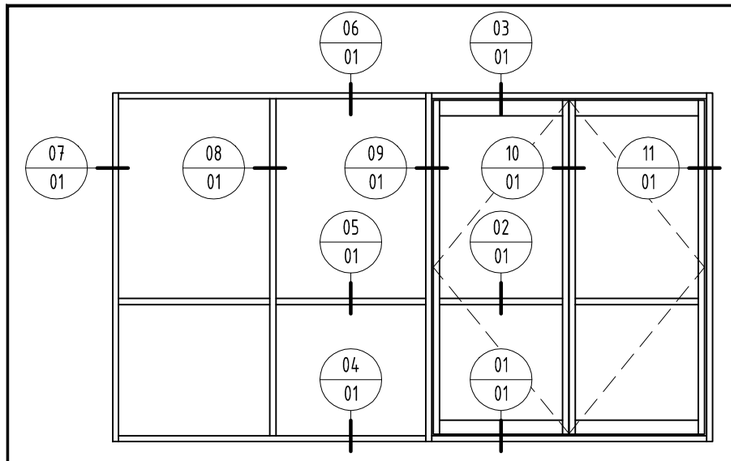

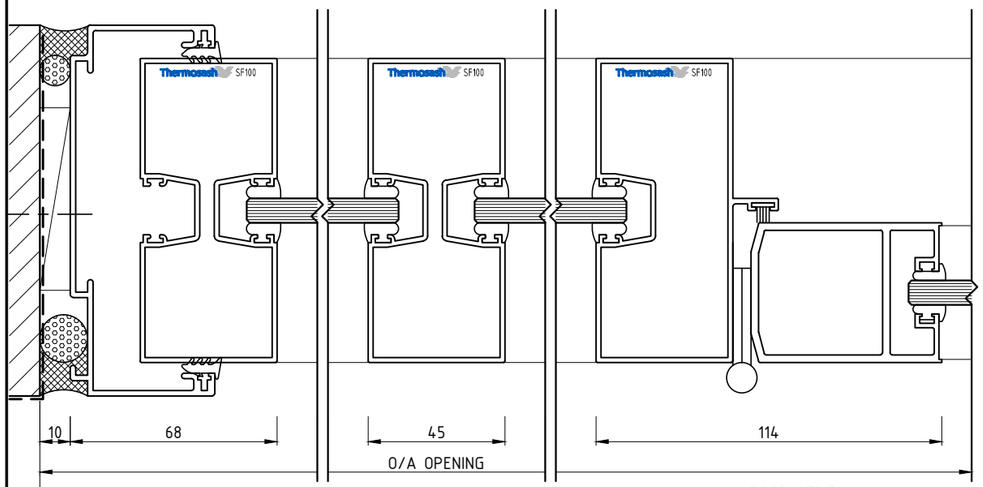

07 01 SEISMIC JAMB 1 : 2

08 01 MULLION 1 : 2

09 01 DOOR STILE AT MULLION 1 : 2

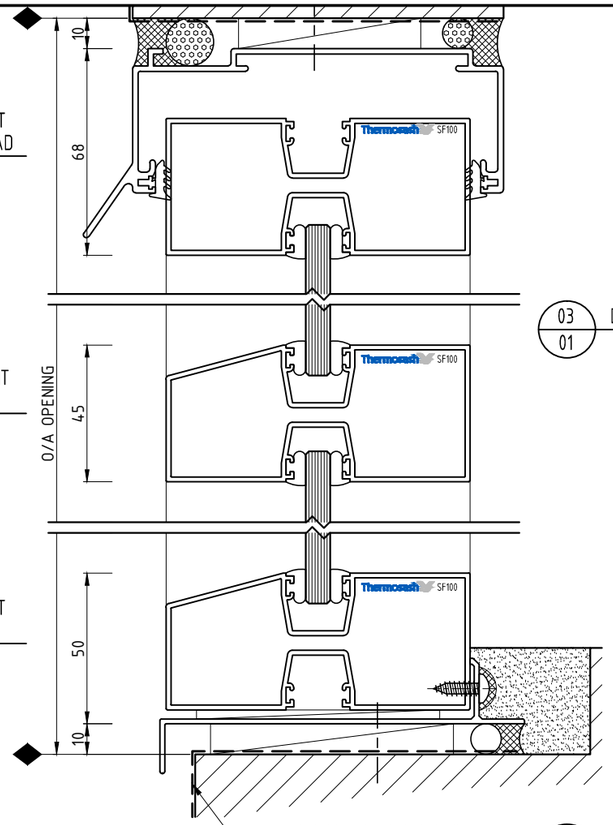

06 01 SHOPFRONT SEISMIC HEAD 1:2

05 01 SHOPFRONT TRANSOM 1:2

04 01 SHOPFRONT SILL 1:2

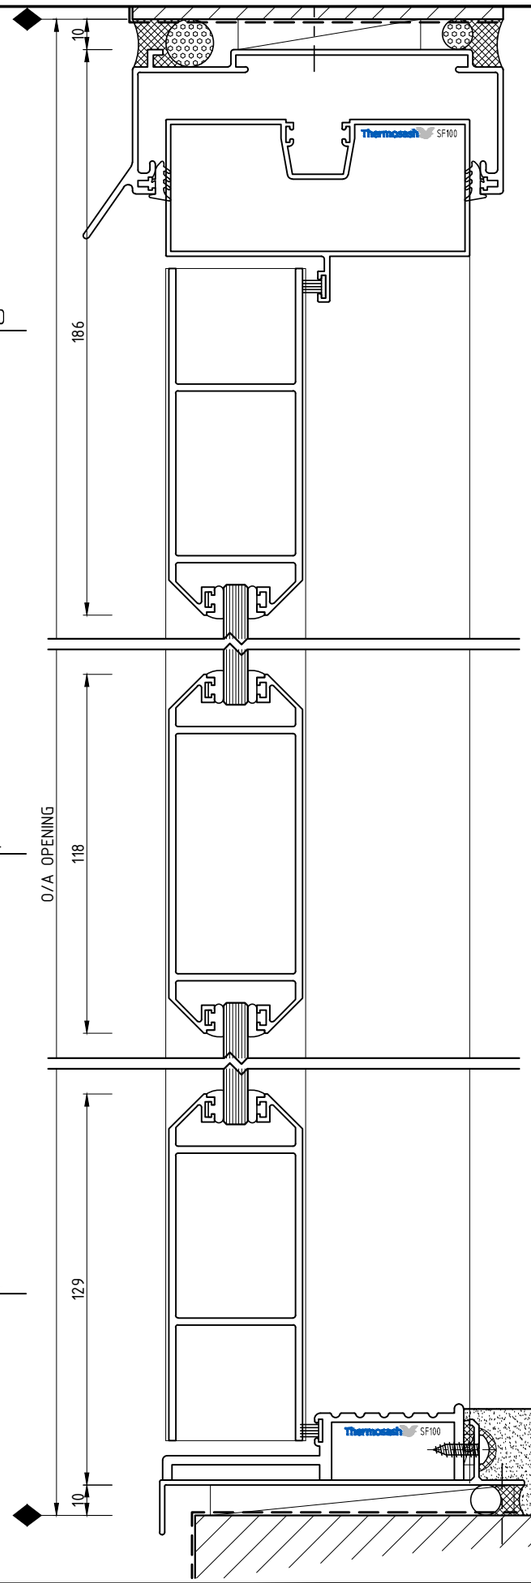

03 01 DOOR HEAD 1:2

02 01 DOOR RAIL 1:2

01 01 DOOR SILL 1:2

WEATHERED OPENING PREPARED TO APPROVED DETAILS BY BUILDER

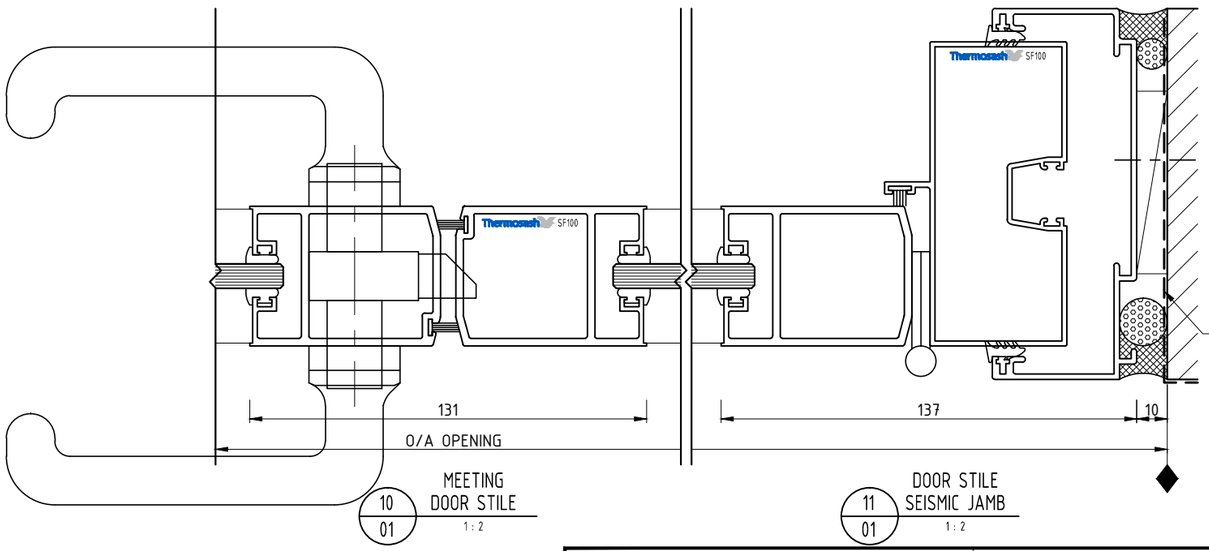

10 01 MEETING DOOR STILE 1 : 2

11 01 DOOR STILE SEISMIC JAMB 1 : 2

NOTES:
1] DRAWING TO BE USED IN CONJUNCTION WITH 'MASTERSPEC' (4521)
2] WINDOW SYSTEMS REQUIRE SPECIFIC DESIGN DEPENDING ON SPANS, WIND-LOADS, CLADDING SPECIFIED, ETC.
3] INTERNAL REINFORCEMENT AND SEISMIC FRAME OPTIONS AVAILABLE

GLAZING: GLASS THICKNESS TO SUIT REQUIREMENTS
HARDWARE: VARIOUS STANDARD HARDWARE OPTIONS AVAILABLE (OR CALL TO DISCUSS SPECIFIC COMPONENTS)
FINISHES: POWDER-COAT / ANODISED / PVF²

P:\CONTRACT JOBS\SPECS\SHOPFRONT MANUAL\For Website\Shopfront Systems - SF100\SF100 SINGLE GLAZED SEISMIC.dwg

SYSTEM :	TYPE :	SCALE:	DATE:
SHOPFRONT100	100mm MULLION SINGLE GLAZED SEISMIC	1:2 @ A3	Dec-12
		PAGE: S-01	

www.thermosash.co.nz ~AUCKLAND: (09)444-4944 ~WELLINGTON: (04)939-4500 ~CHRISTCHURCH: (03)348-4004

Thermosash
BUILDING ENVELOPE SOLUTIONS™