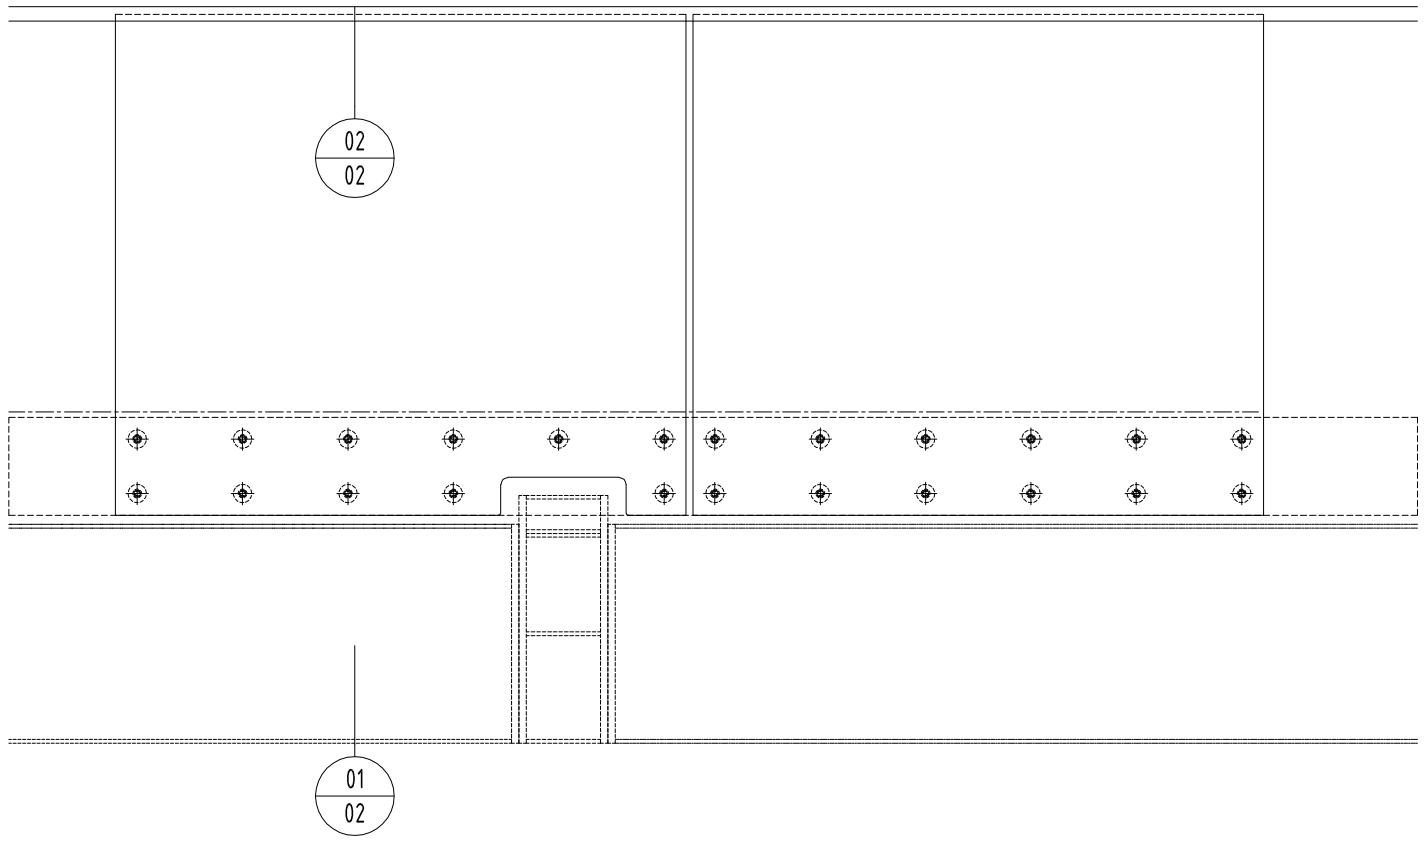

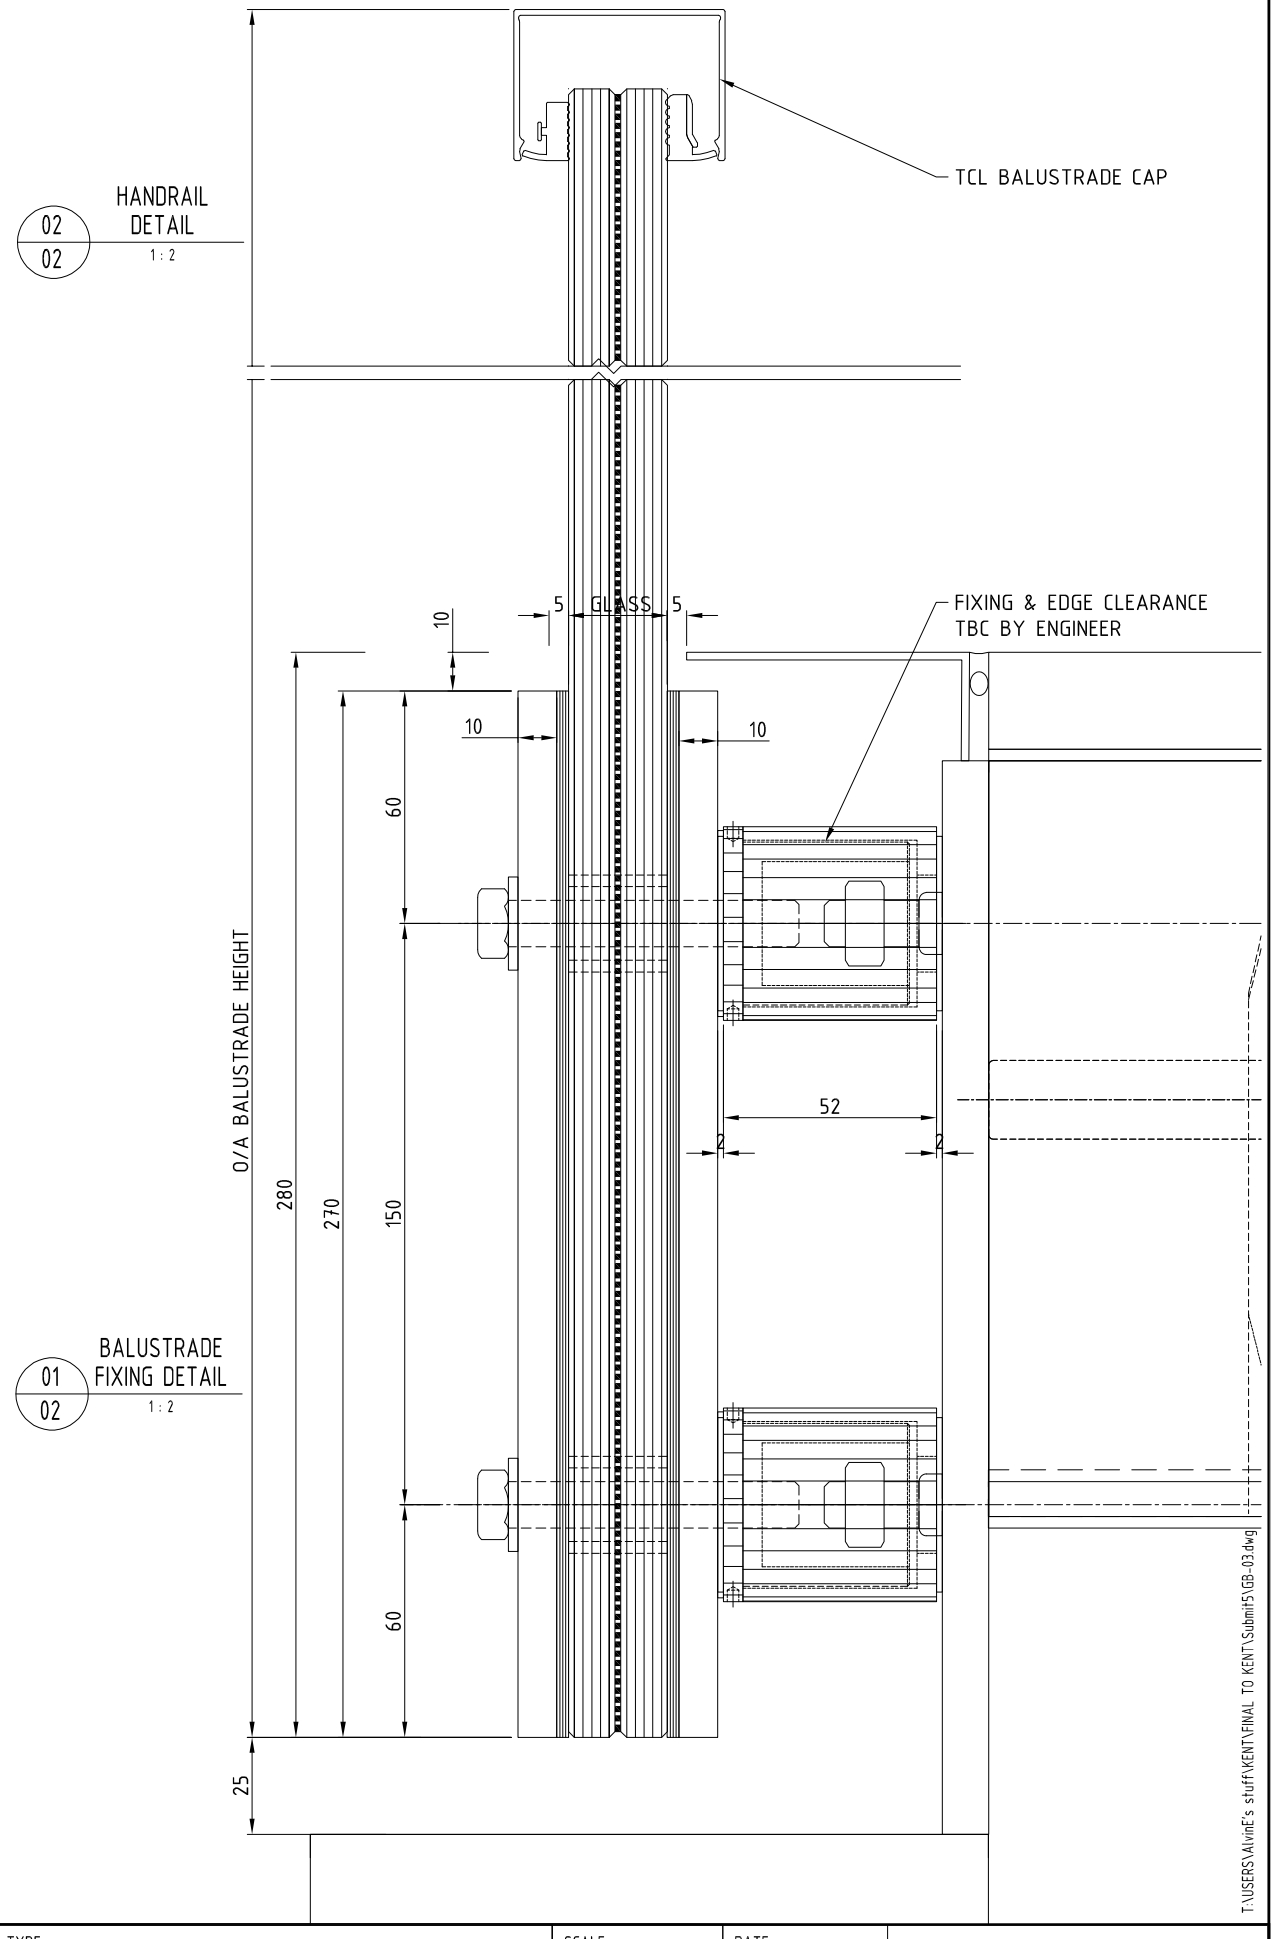

T:\USERS\Alvine's stuff\KENT\FINAL TO KENT\Submit\GB-03.dwg

SYSTEM :	TYPE :	SCALE:	DATE:
GLASS BALUSTRADE	SIDE MOUNT	1:2 @ A3	Feb-15
		PAGE: GB-03	

www.thermosash.co.nz ~AUCKLAND: (09)444-4944 ~WELLINGTON: (04)939-4500 ~CHRISTCHURCH: (03)348-4004

Thermosash
BUILDING ENVELOPE SOLUTIONS™