NOTES:
1] DRAWING TO BE USED IN CONJUNCTION WITH 'MASTERSPEC' (4211)
2] WINDOW SYSTEMS REQUIRE SPECIFIC DESIGN DEPENDING ON SPANS, WIND-LOADS, BUILDING CONDITIONS, ETC.
3] INSIDE GLAZE, INTERNAL REINFORCEMENT AND SEISMIC FRAME OPTIONS AVAILABLE

GLAZING: GLASS THICKNESS TO SUIT REQUIREMENTS
HARDWARE: STANDARD HARDWARE OPTIONS
FINISHES: POWDER-COAT / ANODISED / PVF²

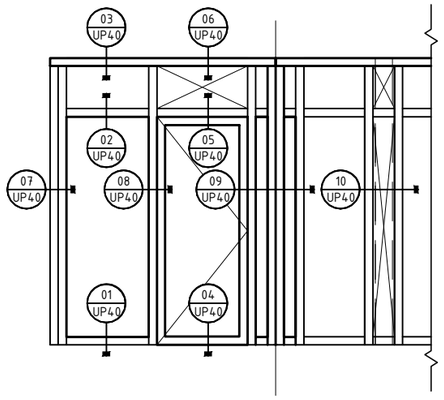

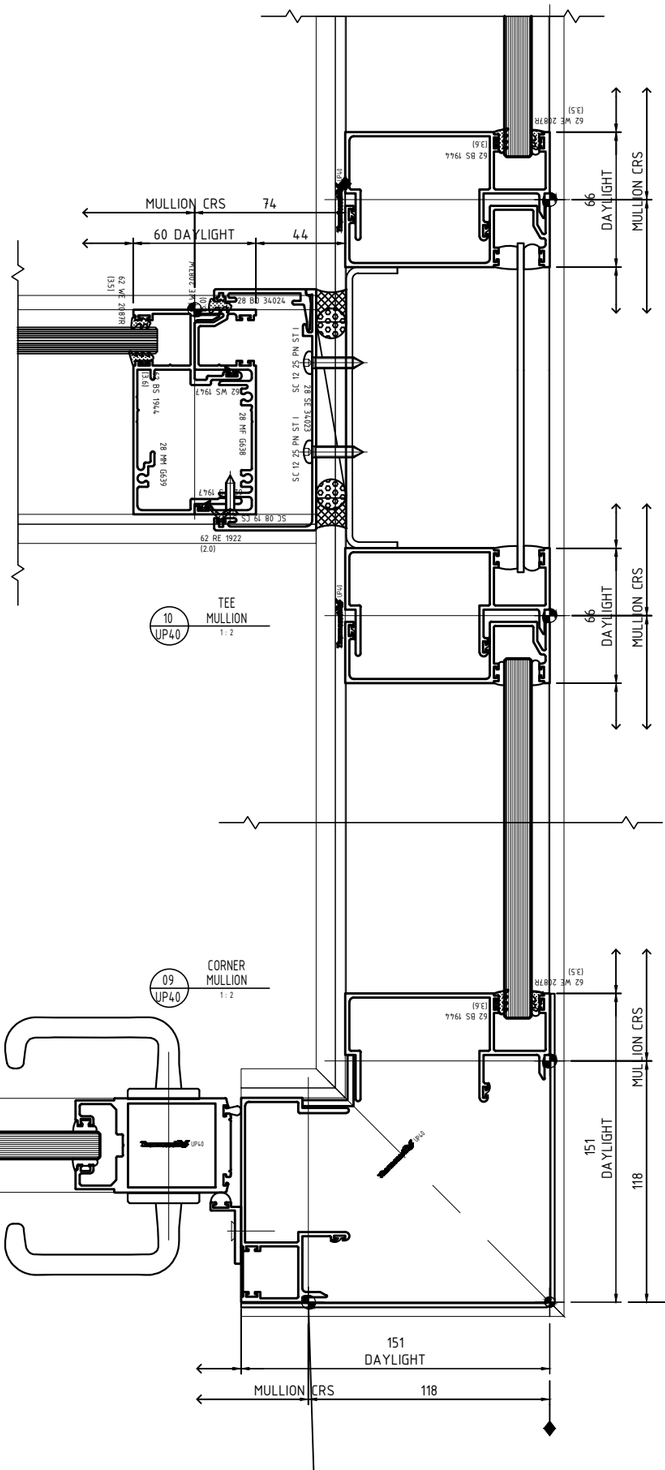

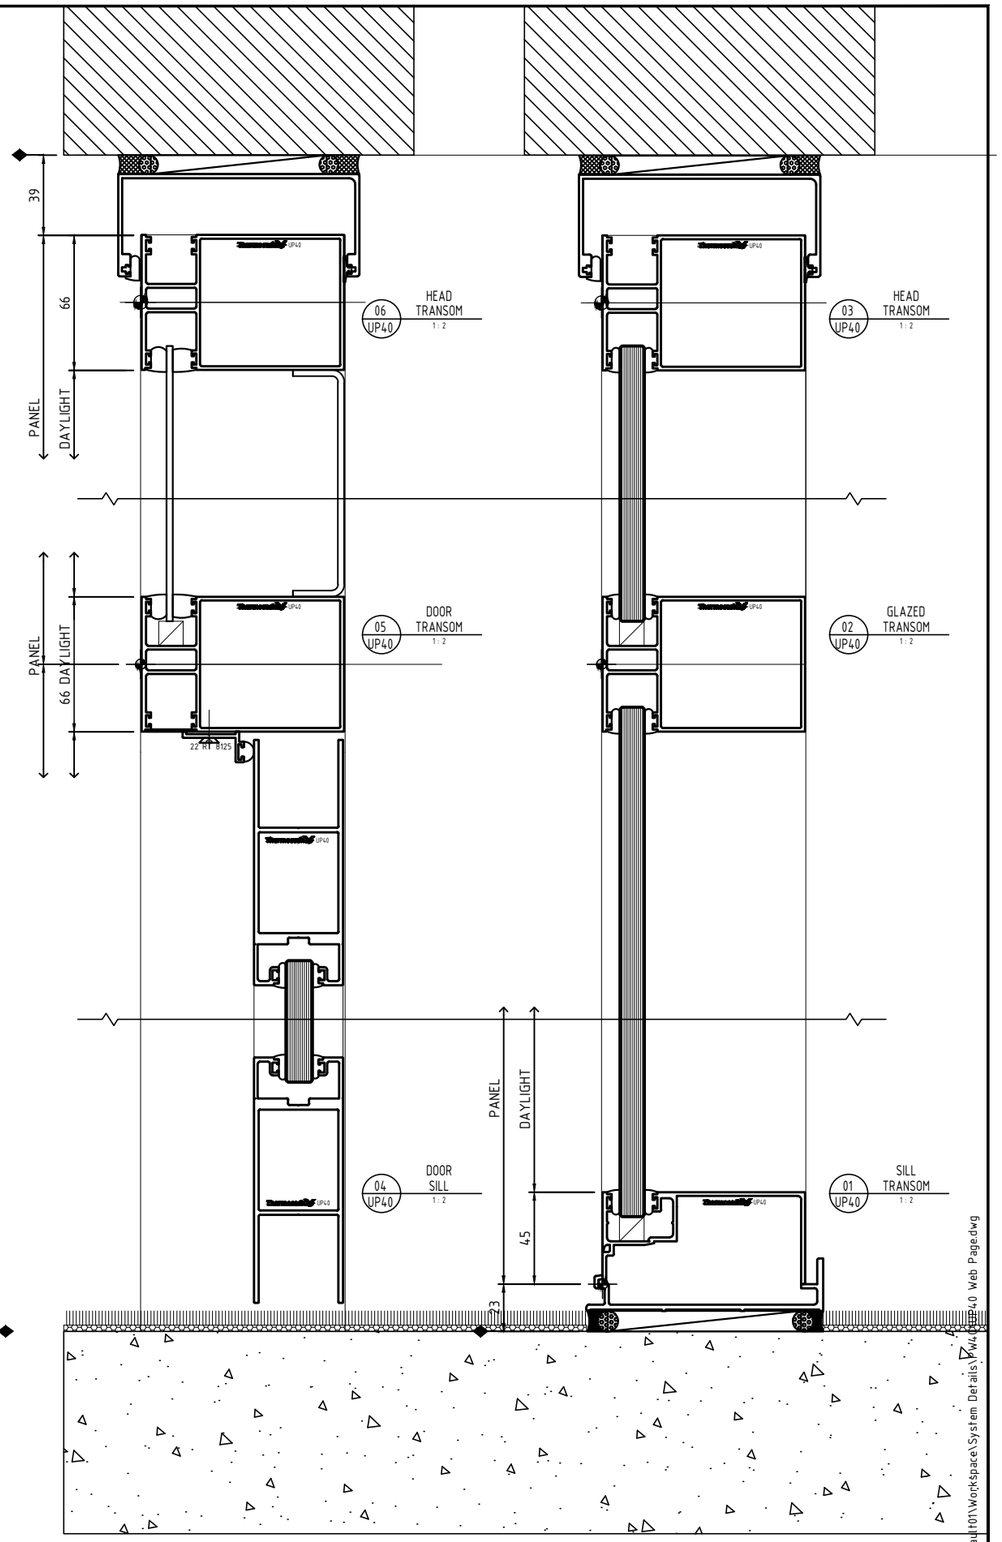

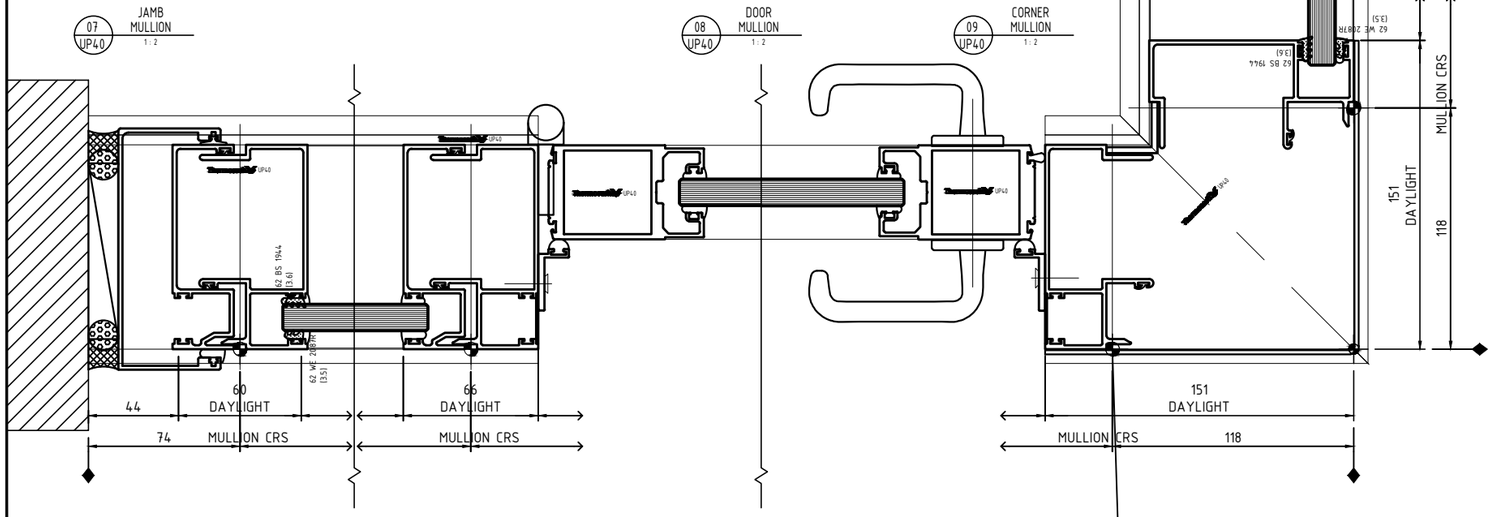

SYSTEM :	TYPE :	SCALE:	DATE:
UP40 UNITISED PARTITIONS INTERNAL GLAZING	100 mm GLAZED / ALUMINIUM PANEL FLOOR TO CEILING	NTS	Jun-26
		PAGE: UP40-1	

www.thermosash.co.nz ~ AUCKLAND: (09)444-4944 ~ WELLINGTON: (04)939-4500 ~ CHRISTCHURCH: (03)348-4004

Thermosash BUILDING ENVELOPE SOLUTIONS™

C:\TCLVault01\Workspace\System Details\UP40\UP40 Web Page.dwg