
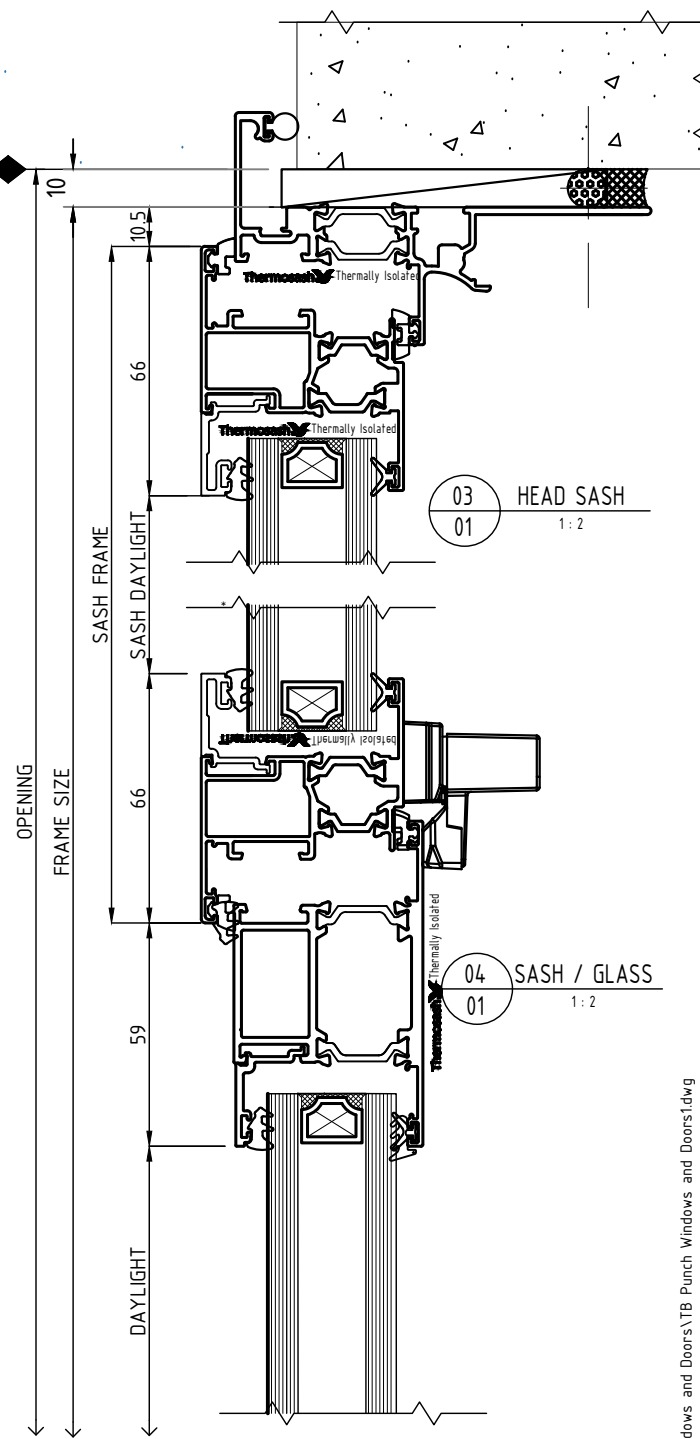
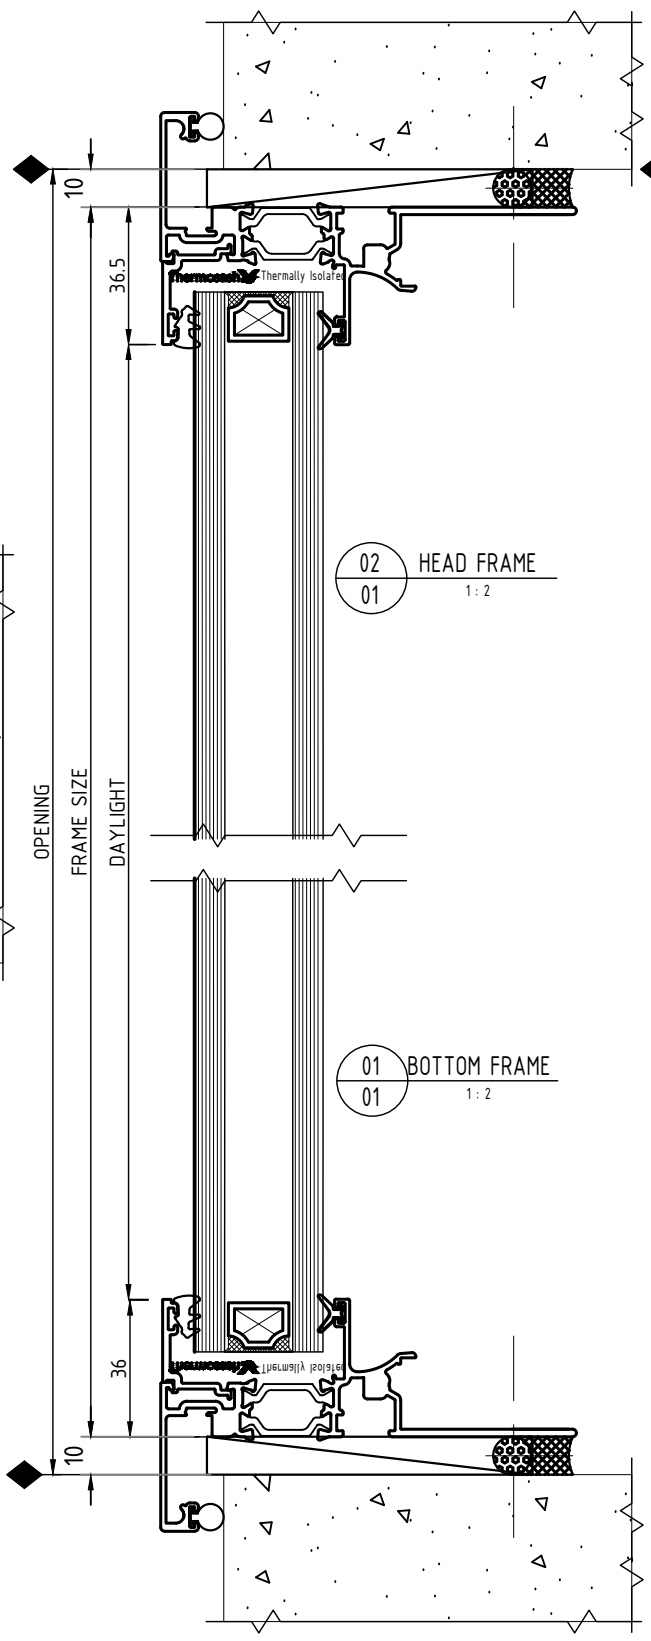
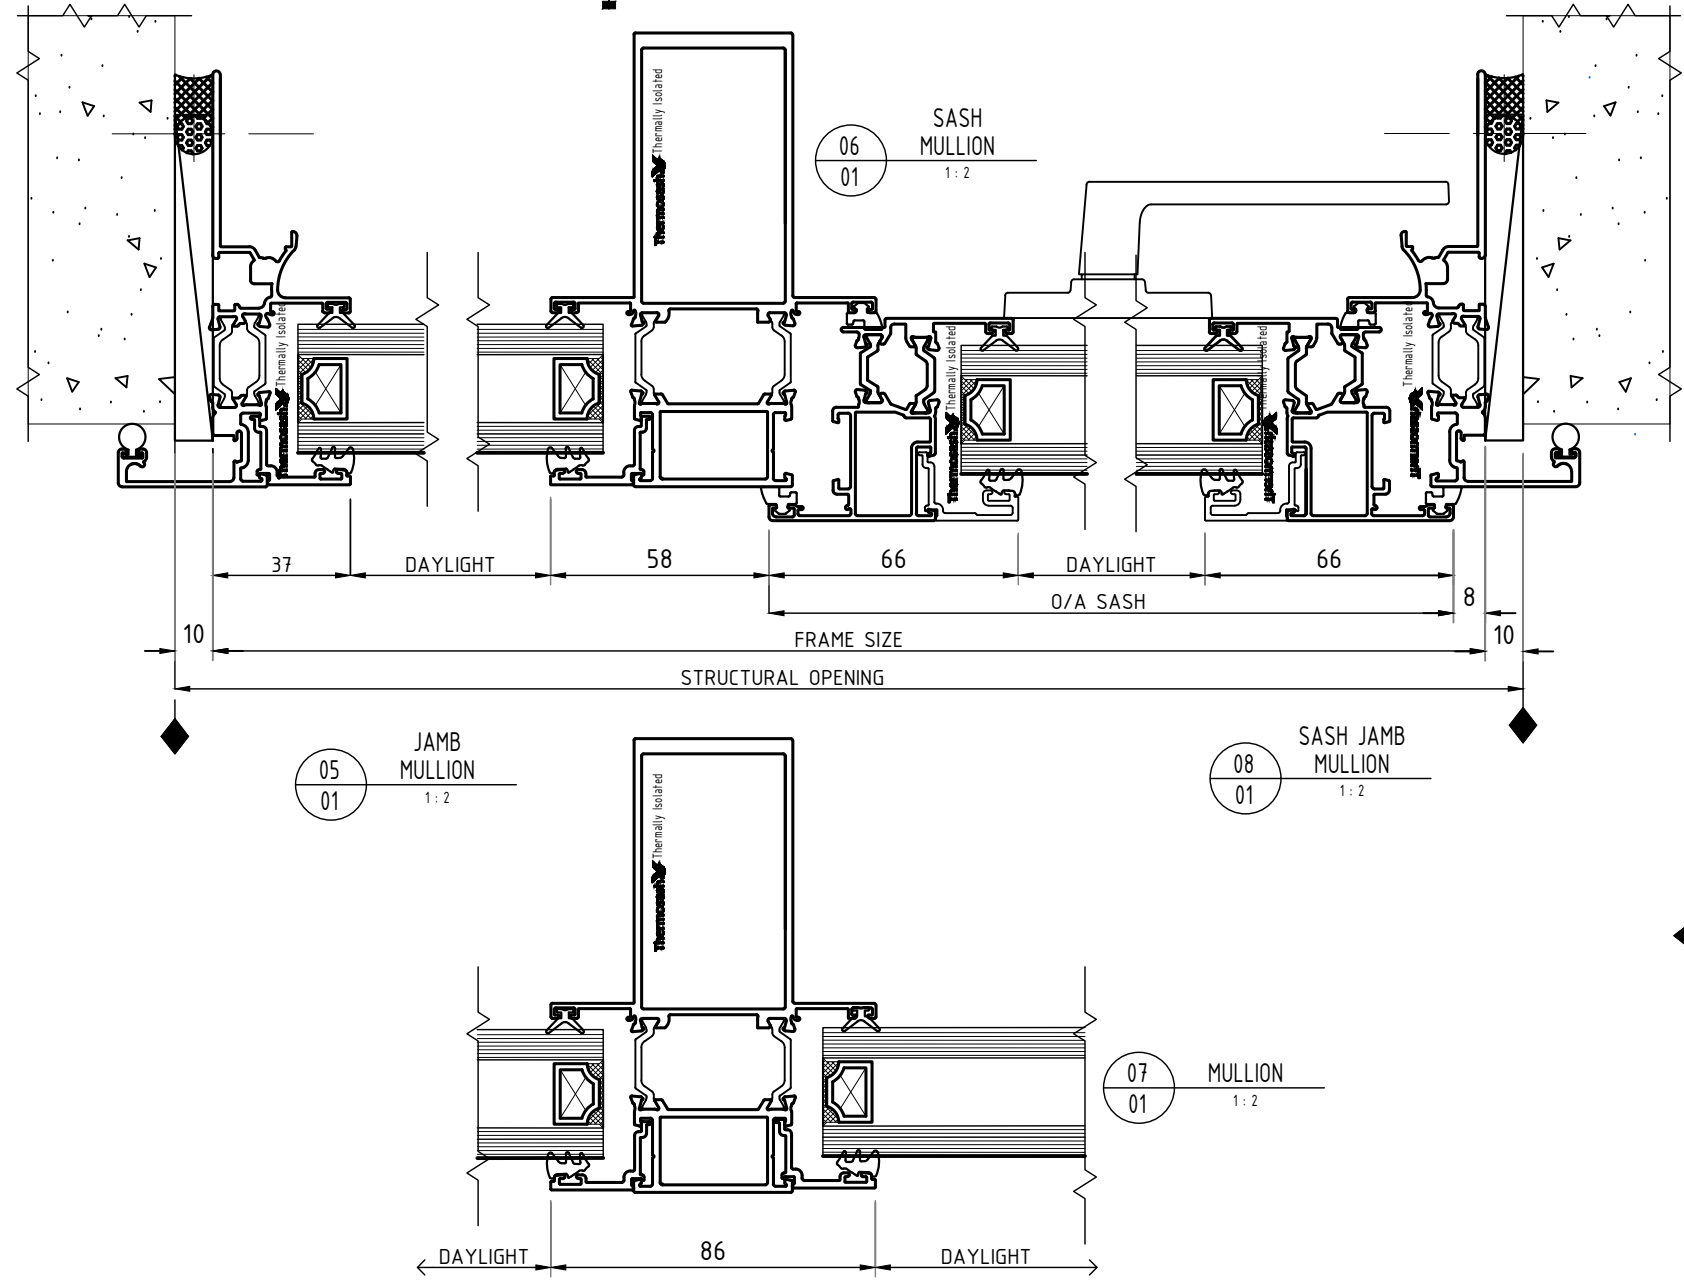


NOTES:
1) DRAWING TO BE USED IN CONJUNCTION WITH 'MASTERSPEC' (4211)
2) WINDOW SYSTEMS REQUIRE SPECIFIC DESIGN DEPENDING ON SPANS, WIND-LOADS, BUILDING CONDITIONS, ETC.
3) INSIDE GLAZE, INTERNAL REINFORCEMENT AND SEISMIC FRAME OPTIONS AVAILABLE

GLAZING: GLASS THICKNESS TO SUIT REQUIREMENTS
HARDWARE: STANDARD
HARDWARE OPTIONS
FINISHES: POWDER-COAT / ANODISED / PVF²

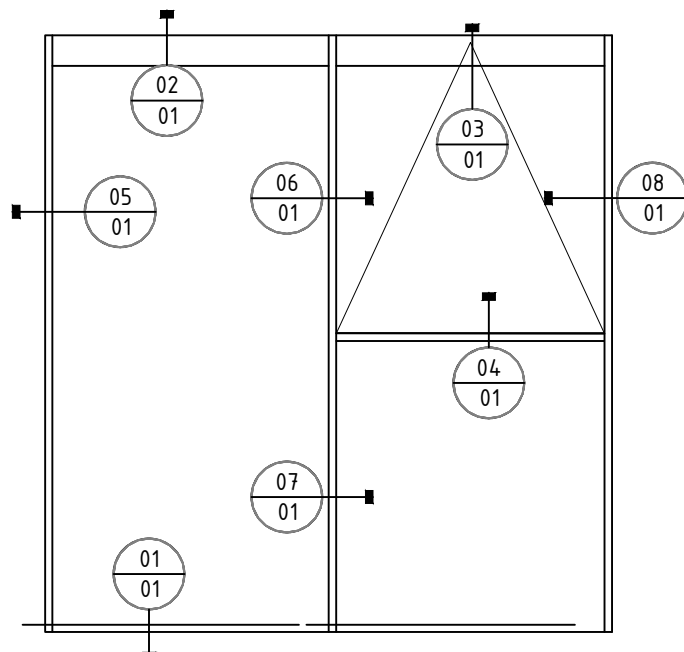

SYSTEM :
THERMALLY BROKEN PUNCH WINDOW
UNITISED HIGH PERFORMANCE PANEL
SYSTEM

TYPE :
PUNCH WINDOW
DOUBLE GLAZED
SYSTEM

SCALE: NTS
DATE: 10-Oct-25
PAGE: DS50

