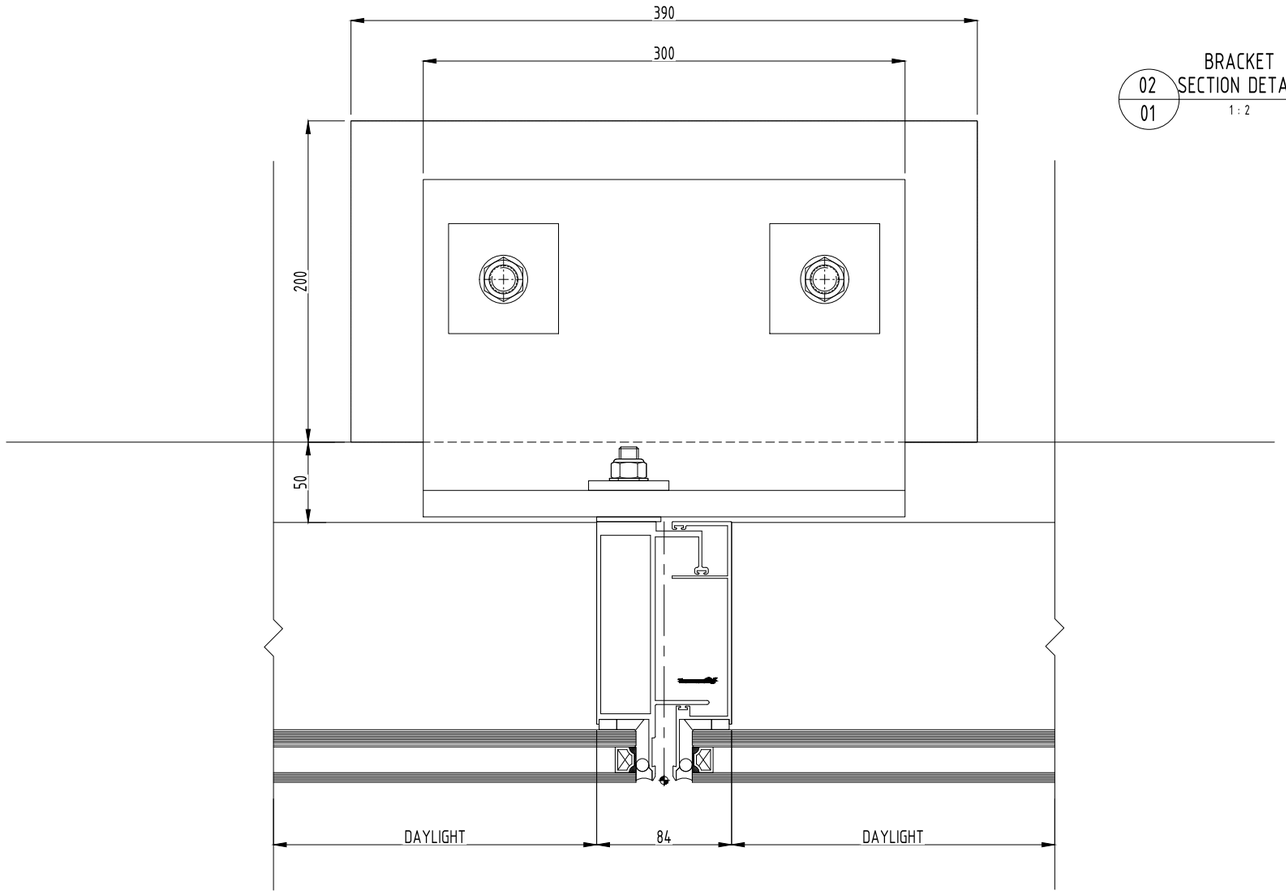

01 / 01 BRACKET PLAN DETAIL
1 : 2

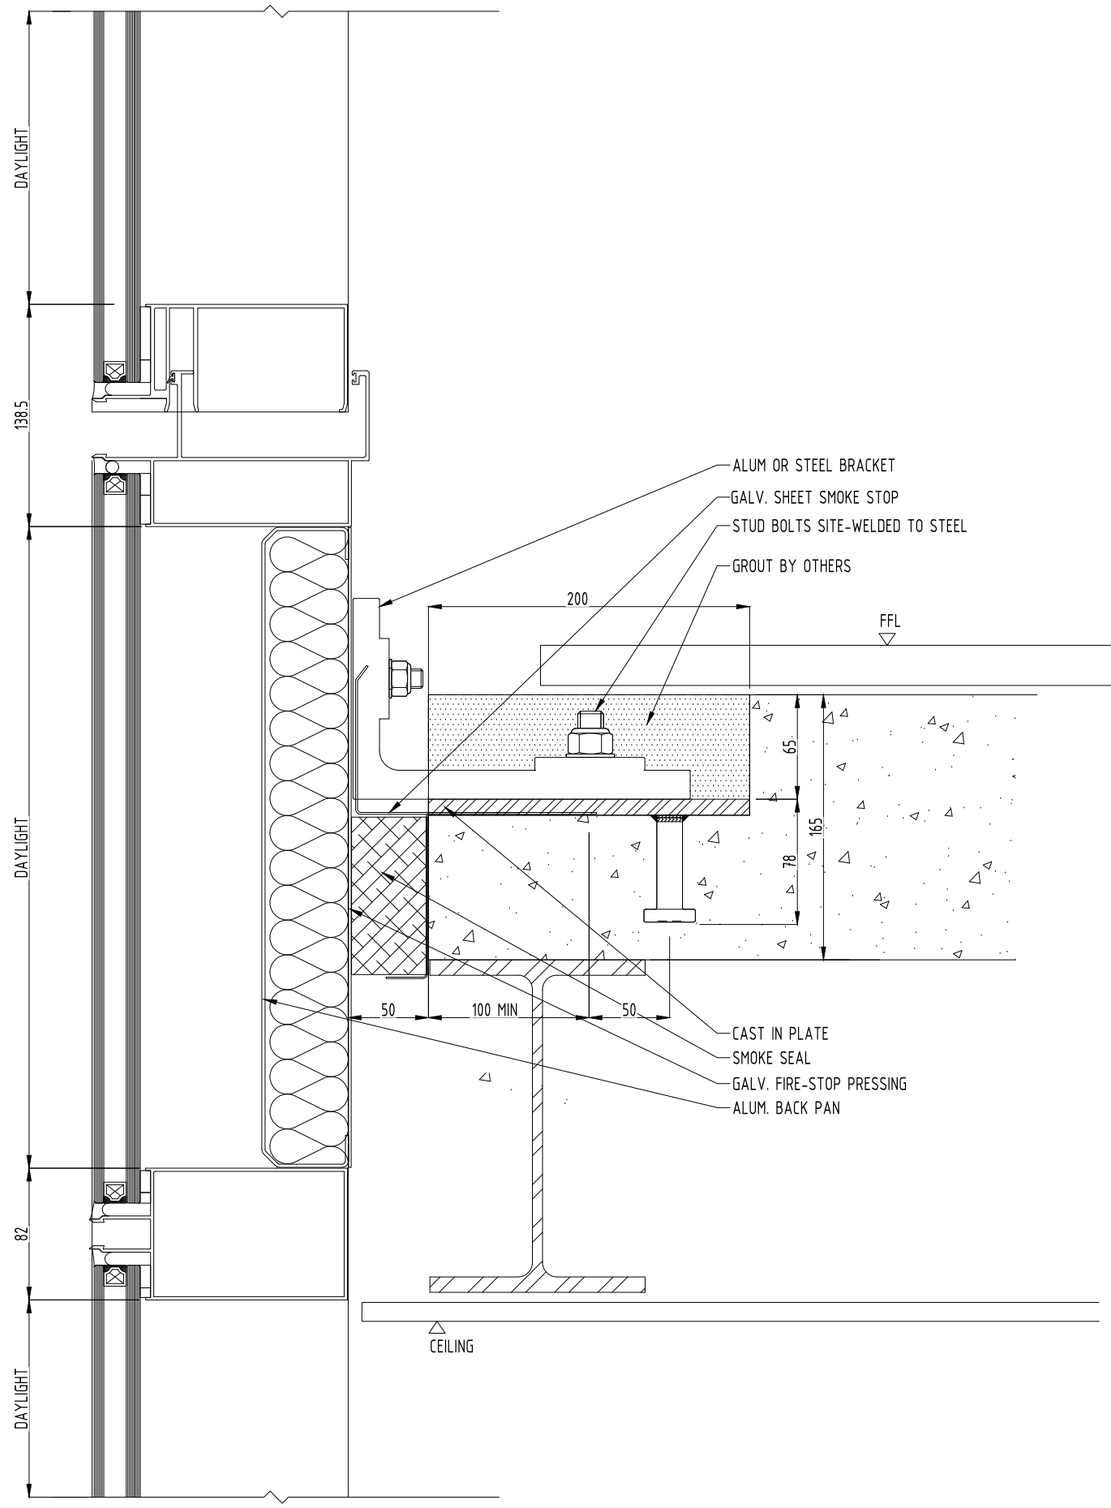

02 / 01 BRACKET SECTION DETAIL
1 : 2

SYSTEM : PW1000 FLUSH GLAZED SYSTEM UNITISED HIGH PERFORMANCE PANEL SYSTEM WITH CAST IN DL BRACKET	TYPE : THERMOSASH_DL_CAST IN BRACKET	SCALE: 1:2 @ A3	DATE: Feb-21
		PAGE: BRACKET	Thermosash BUILDING ENVELOPE SOLUTIONS™